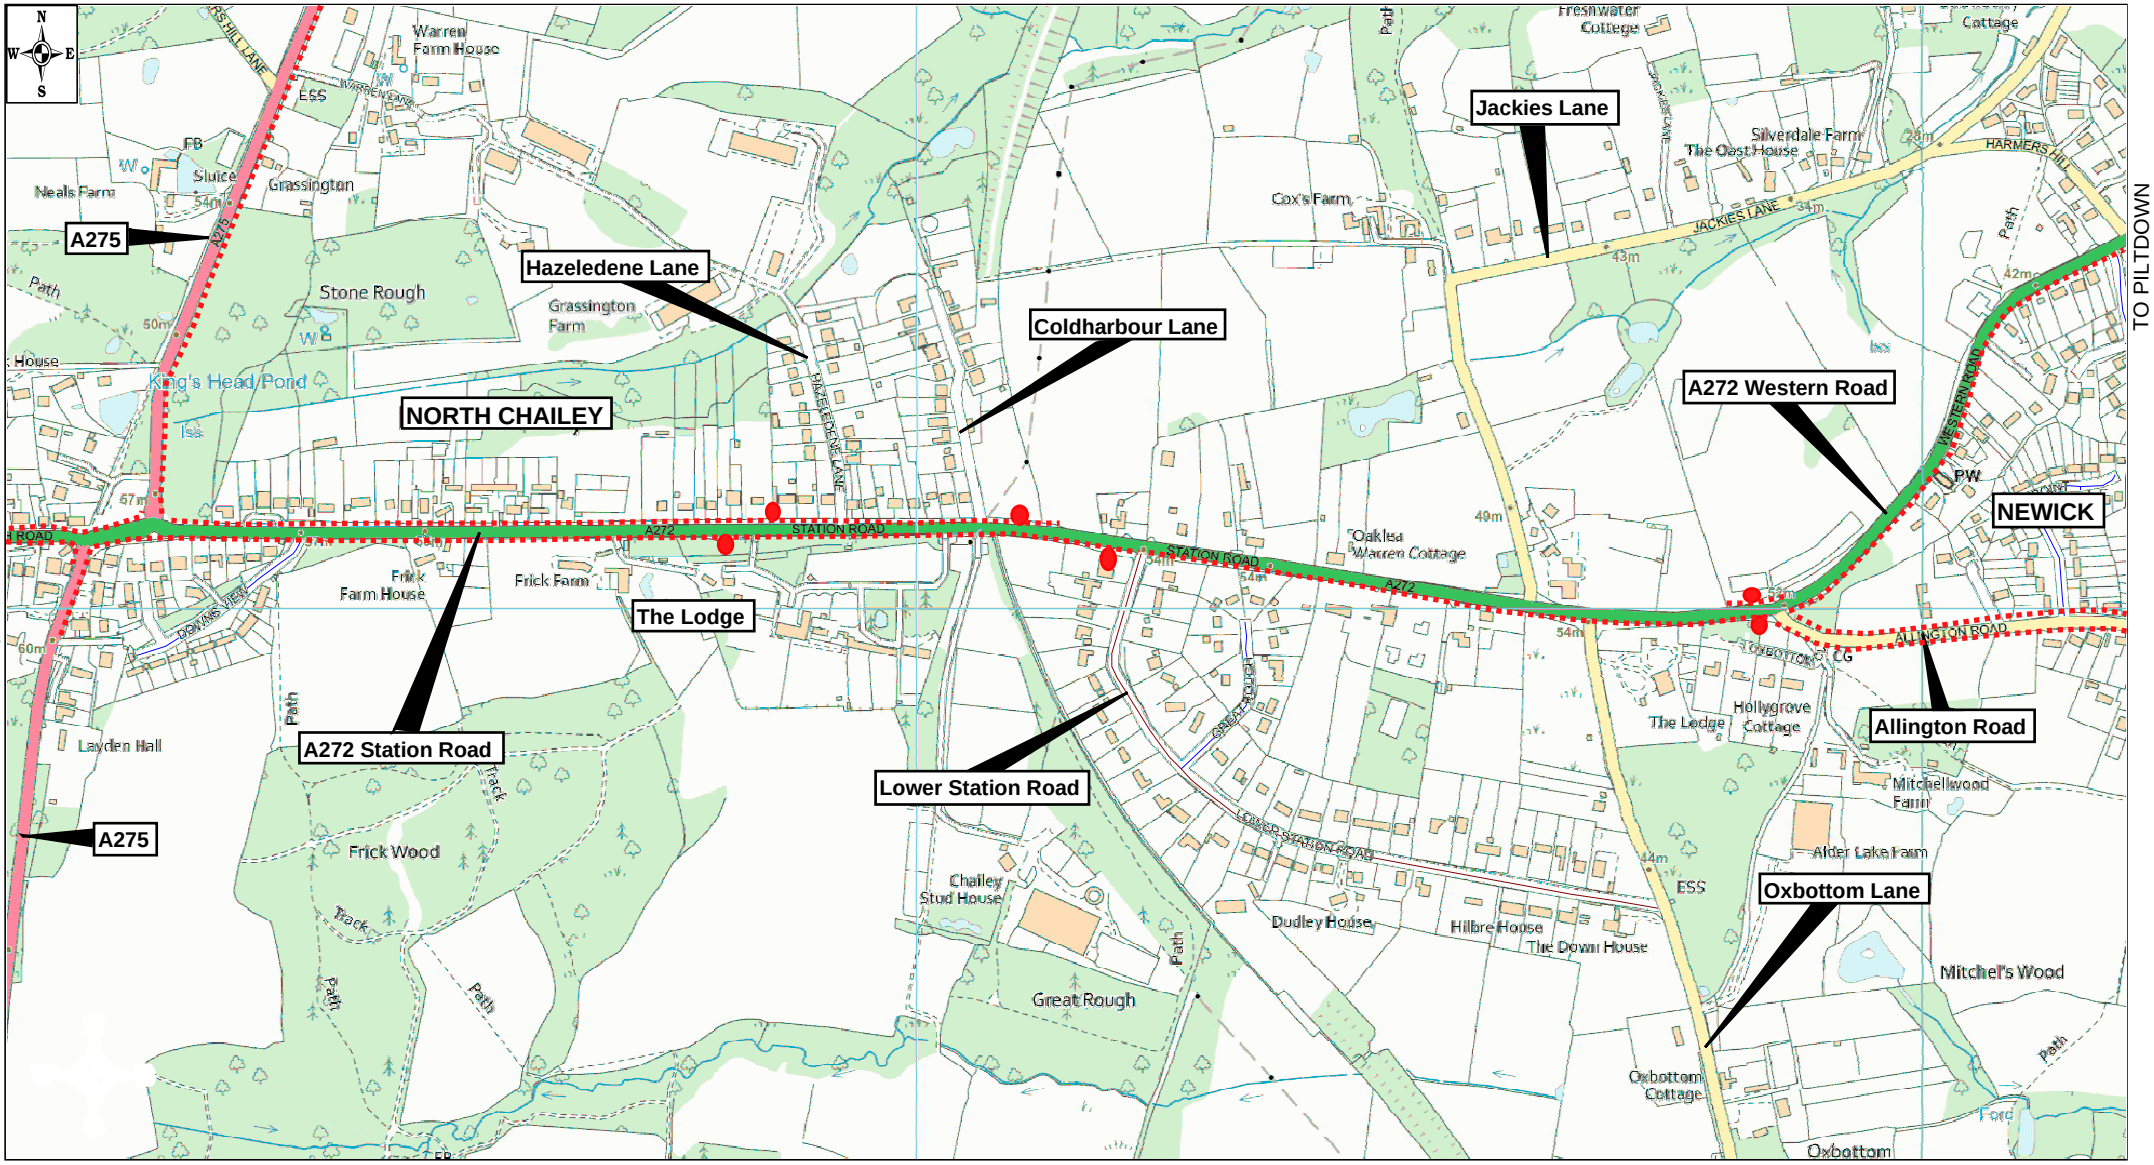

East Sussex County Council

AccsMap version 6.2

Location Plan

KEY
- Bus Stop
- Footway

SCALE	1 : 7500
DATE	02/02/2022
DRAWING NO.	APPENDIX 1
DRAWN BY	MJH
ORIGINAL SIZE	A4

¸Crown copyright. All rights reserved.
East Sussex County Council.
Licence No. 100019601. 2022