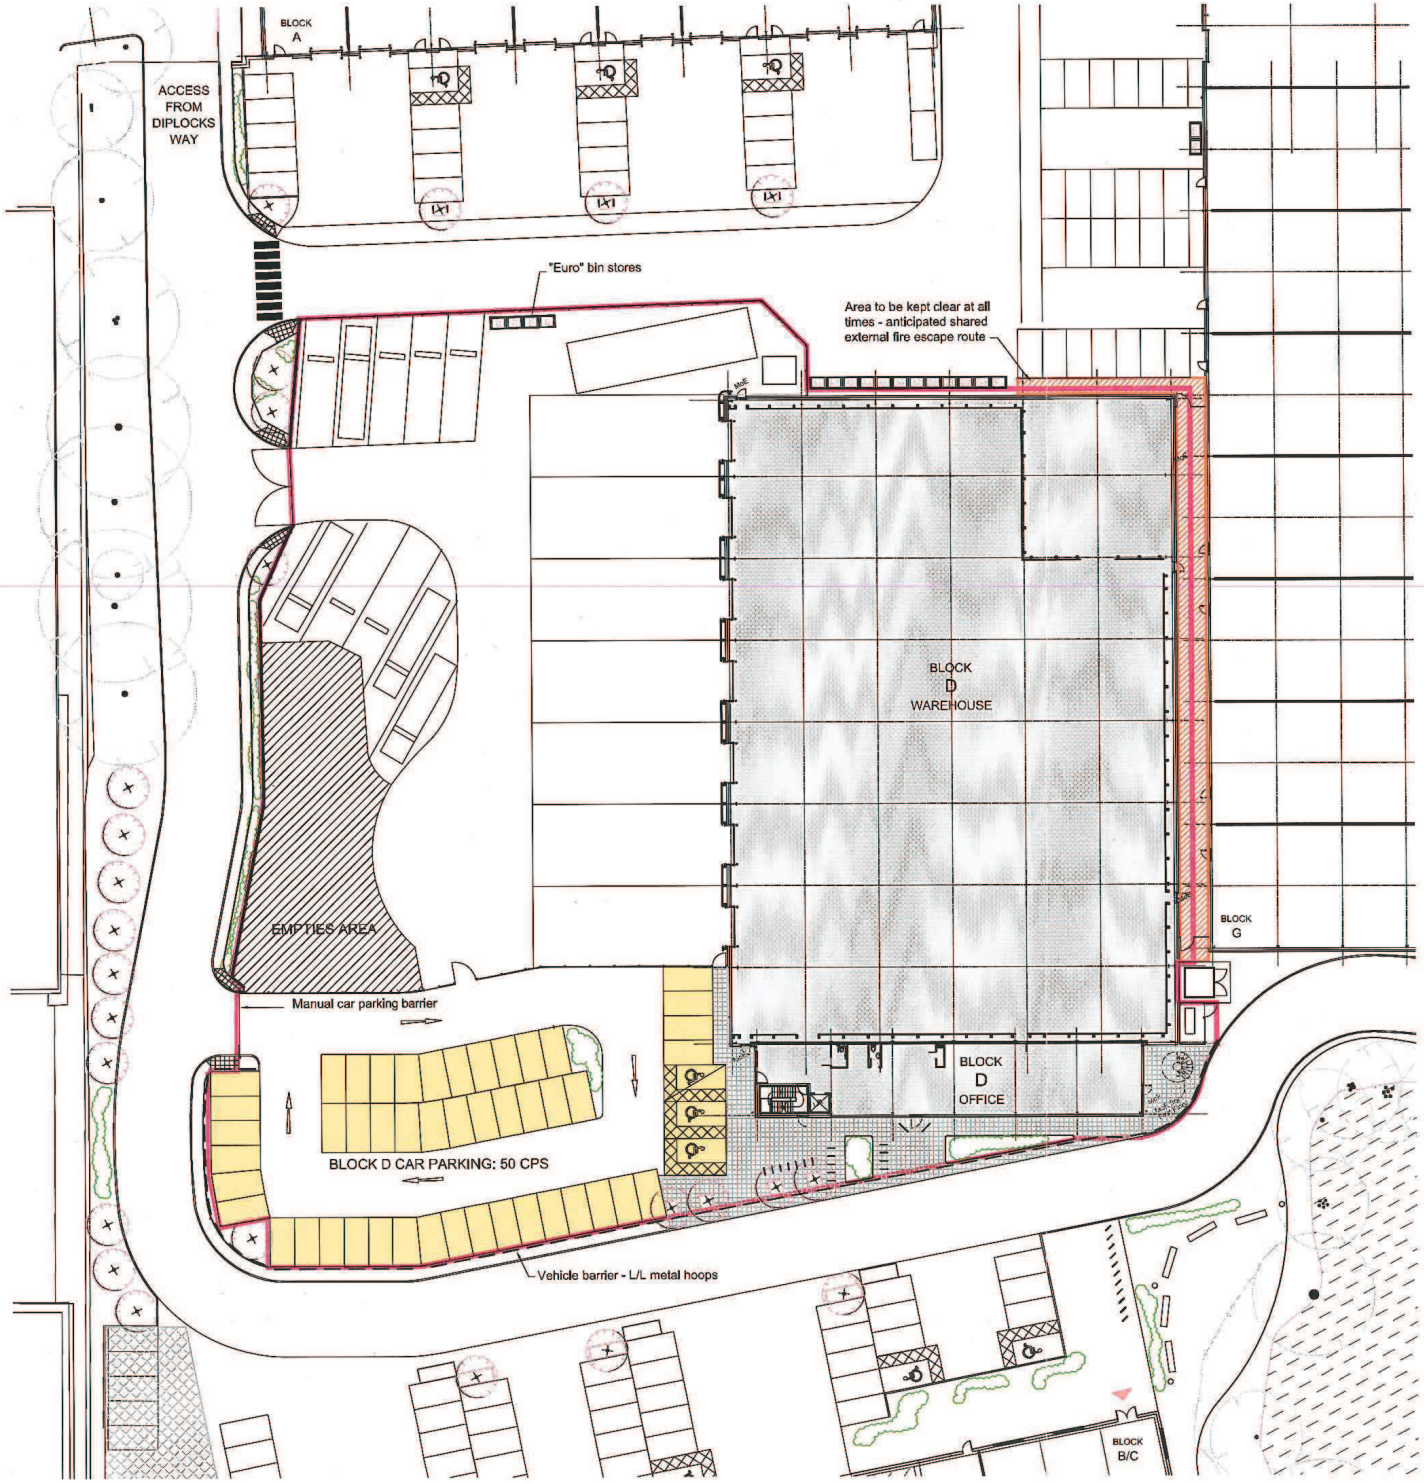

North

GENERAL NOTES

THIS DRAWING SHALL NOT BE SCALED

ALL DIMENSIONS SHALL BE CHECKED ON SITE PRIOR TO COMMENCING THE WORKS AND ERRORS AND OMISSIONS TO BE REPORTED TO THE ARCHITECTS

ALL WORKS SHALL CONFORM TO THE CURRENT EDITION OF THE BUILDING REGULATIONS AND OTHER STATUTORY REQUIREMENTS

ALL MATERIALS AND WORKMANSHIP SHALL CONFORM WITH THE RELEVANT BRITISH STANDARD SPECIFICATIONS AND CODES OF PRACTICE

ALL DIMENSIONS ARE IN mm UNLESS OTHERWISE STATED

THIS DRAWING IS COPYRIGHT

IF THIS DRAWING FORMS PART OF AN APPLICATION FOR PLANNING PERMISSION ON BEHALF OF THE APPLICANT NAMED BELOW, IT SHALL NOT BE USED FOR ANY OTHER PURPOSE WITHOUT THE EXPRESS PERMISSION OF MOUNTFORD PIGOTT PARTNERSHIP.

THIS DRAWING MAY INCORPORATE INFORMATION FROM OTHER PROFESSIONS. MOUNTFORD PIGOTT PARTNERSHIP CANNOT ACCEPT RESPONSIBILITY FOR THE INTEGRITY AND ACCURACY OF SUCH INFORMATION. ANY CLARIFICATION AND/OR ALTERATIONS THAT ARE REQUIRED AS PERTAINING TO SUCH INFORMATION SHOULD BE SOUGHT FROM THE RELEVANT PROFESSION OR THEIR APPOINTED REPRESENTATIVE AS LISTED BELOW

LIST OF INFORMATION

Reproduced from Ordnance Survey Superplan digital data, Survey Serial Number 298733, with the permission of The Controller of Her Majesty's Stationery Office, Crown Copyright 2003, Mountford Pigott Partnership, 50 Kingston Road, New Malden, Surrey, KT3 3LZ, Licence No. AR152285

ABP

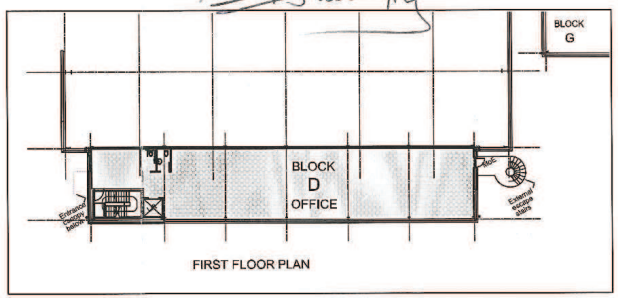

REVISIONS | DATE | DRN | CKD | REV

LEGAL

ISSUE STATUS

MOUNTFORD PIGOTT PARTNERSHIP
ARCHITECTURE · PROJECT MANAGEMENT · PLANNING
50 Kingston Road, New Malden, Surrey KT3 3LZ
Telephone: 020 8942 8942 Fax: 020 8942 8944
E-mail: admin@mountfordpigott.com
www.mountfordpigott.com

CLIENT
QUADRANT ESTATES

PROJECT
ROPEMAKER PARK
HAILSHAM

TITLE
BLOCK D - WAVERLEY TBC
LEASE PLAN

DRAWN	CHECKED	SCALE	DATE
DT		1:250@A1, 1:500@A3	29.09.06

DRAWING No. 0375-L-WAV1 REV

PLAN 1

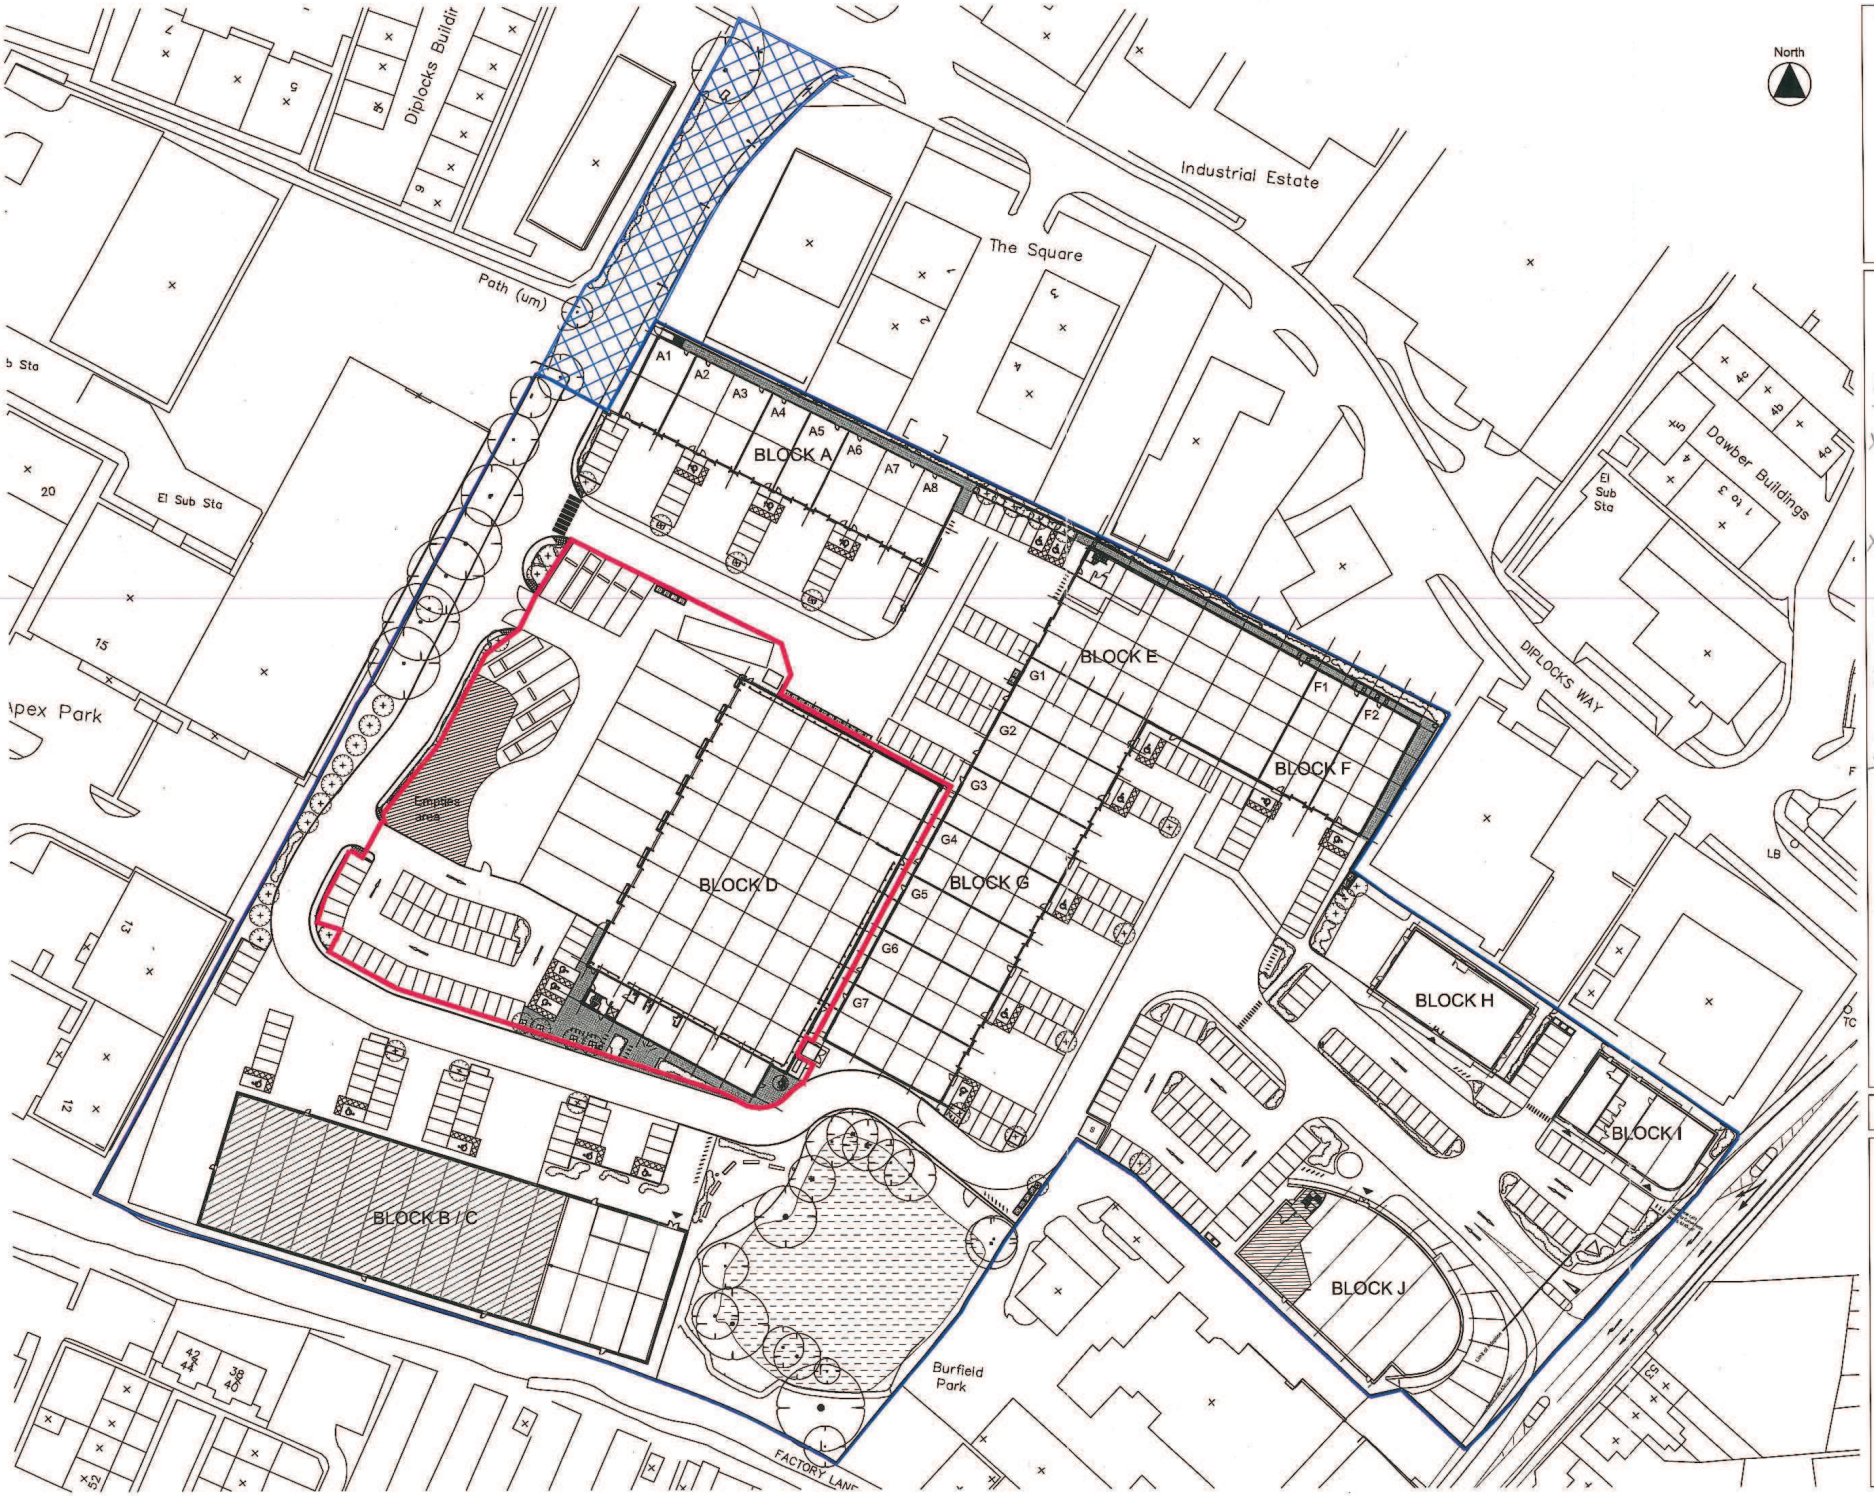

GENERAL NOTES

THIS DRAWING SHALL NOT BE SCALED

ALL DIMENSIONS SHALL BE CHECKED ON SITE PRIOR TO COMMENCING THE WORKS AND ANY ERRORS AND OMISSIONS TO BE REPORTED TO THE ARCHITECTS

ALL WORKS SHALL CONFORM TO THE CURRENT EDITION OF THE BUILDING REGULATIONS AND OTHER STATUTORY REQUIREMENTS

ALL MATERIALS AND WORKMANSHIP SHALL CONFORM WITH THE RELEVANT BRITISH STANDARD SPECIFICATIONS AND CODES OF PRACTICE

ALL DIMENSIONS ARE IN mm UNLESS OTHERWISE STATED

THIS DRAWING IS COPYRIGHT

IF THIS DRAWING FORMS PART OF AN APPLICATION FOR PLANNING PERMISSION ON BEHALF OF THE APPLICANT NAMED BELOW, IT SHALL NOT BE USED FOR ANY OTHER PURPOSE WITHOUT THE EXPRESS PERMISSION OF MOUNTFORD PIGOTT PARTNERSHIP.

THIS DRAWING MAY INCORPORATE INFORMATION FROM OTHER PROFESSIONS. MOUNTFORD PIGOTT PARTNERSHIP CANNOT ACCEPT RESPONSIBILITY FOR THE INTEGRITY AND ACCURACY OF SUCH INFORMATION. ANY CLARIFICATION AND/OR ADDITIONS THAT ARE REQUIRED APPERTAINING TO SUCH INFORMATION SHOULD BE SOUGHT FROM THE RELEVANT PROFESSION OR THEIR APPOINTED REPRESENTATIVE AS LISTED BELOW

LIST OF INFORMANTS-

ABP

REVISIONS DATE DRN CKD REV

LEGAL

ISSUE STATUS

MOUNTFORD PIGOTT PARTNERSHIP
ARCHITECTURE · PROJECT MANAGEMENT · PLANNING
20 Kingston Road, New Malden, Surrey KT3 3LZ
Telephone: 020 8942 8943 Fax: 020 8942 8944
E-mail: admin@mountfordpigott.com
www.mountfordpigott.com

CLIENT
QUADRANT ESTATES

PROJECT
ROPEMAKER PARK
HAILSHAM

TITLE
ESTATE PLAN

DRAWN	CHECKED	SCALE	DATE
DT		1:500@A1, 1:1000@A3	29/09/08

DRAWING No. 0375-L-WAV2 REV

PLAN 2